FilmL.A., Inc.
6255 W Sunset Blvd, 12th Floor
Hollywood, CA 90028
t: (213)977-8600 - f: (213)977-8601
www.filmla.com

## Summary Information

**Permit No:** F00157524-I **Type of Permit:** FILMING **Release Date:** 11/12/2019

| | |
|---|---|
| **Production Company** | SUBSIDIARIES OF AT&T WARNER BROS PICTURES, INC. |
| **Insured Company Name** | SUBSIDIARIES OF AT&T WARNER BROS PICTURES, INC. |
| Contact Phone No. 1 | 818-954-2100 |
| Contact Phone No. 2 | |
| Fax | |
| Address | 4000 WARNER BLVD BURBANK, California 91522 |
| **Production Title** | THE LITTLE THINGS |
| **Type of Production** | Feature |

| | |
|---|---|
| **Producer** | Michael Drake |
| **Director** | John Lee Hancock |
| **1st AD** | n/a n/a |
| **Production Manager** | n/a n/a |
| **FilmL.A. Coordinator** | Cody Penwell |
| **Location Manager** | Andrew Ullman |
| Primary Phone | Mobile - (213) 595-6515 |
| Secondary Phone | |
| **Location Assistant** | n/a n/a |
| Primary Phone | Mobile - (213) 595-6515 |
| Secondary Phone | |

### Fees

| | | | |
|---|---|---|---|
| LA CITY LANE AND STREET CLOSURE FEE | $312.00 | **Total Permit Fee** | $423.00 |
| FILMLA NON-REFUNDABLE FILM PERMIT RIDER FEE | $111.00 | **Number of Locations** | 1 |

NOT A PERMIT

FilmL.A., Inc.
6255 W Sunset Blvd, 12th Floor
Hollywood, CA 90028
t: (213)977-8600 - f: (213)977-8601
www.filmla.com

## Summary Information

## Location



**Permit Number** F00157524-I
**Production Company** SUBSIDIARIES OF AT&T WARNER BR...
**Insured Company** SUBSIDIARIES OF AT&T WARNER BR...
**Production Title** THE LITTLE THINGS

**Location Manager** Andrew Ullman
Primary Phone Mobile - (213) 595-6515
Secondary Phone

**Location Address** 5056 N Eagle Rock Blvd, Los Angeles, CA, 90041

**Location Type** Cafe

**Film Dates** 11/12/2019 - 11/12/2019 07:00 - 22:00 1 day

**Open or Closed to the Public** Closed

**Generic Conditions**
**THE CONSUMPTION OF ALCOHOLIC BEVERAGES AND THE USE OF DRUGS, INCLUDING MARIJUANA, ON LOCATION BY ANY CAST, CREW, OR INVITED GUESTS IS STRICTLY PROHIBITED.**
*Certain service and personnel fees required by jurisdictional agencies are not collected by FilmL.A. Any such fees must be paid directly to the appropriate agency, and a separate invoice will be provided to the permittee.
*LA CITY AND/OR LA COUNTY FIRE CHECKLIST ATTACHED TO FINAL PERMIT. THE PERMITTEE IS RESPONSIBLE FOR COMPLETING CHECKLIST PRIOR TO FILMING ACTIVITY AT THIS LOCATION. NON COMPLIANCE MAY RESULT IN ASSIGNMENT OF A FIRE OFFICER.
All closures impacting sidewalks must be implemented per WATCH manual, CA MUTCD TA-28 & TA-29
Equipment staging and vehicles may park on one side of the street only.
Must Maintain 5' Clearance on Sidewalks/Walkways
Must maintain local/emergency access
No cast or crew parking on area streets
No interference with merchant activity.
Number of uniformed officers listed on the permit is a minimum requirement. Permittee remains responsible for deploying a sufficient number of uniformed officers to provide traffic and crowd control to ensure the safety of the film crew and the public.
Traffic control must be done in accordance w/MUTCD
Traffic Officers Required

**Please see attached documents**
Eaglerock Blvd btwn Colorado Blvd & Merton Ave ES curb - Little Things.pdf
U29438.pdf
Merton Ave (NS curb) & Casper Ave (ES Curb) - Little Things.pdf

**Equipment on Location**

| Type | Quantity |
|---|---|
| 5 or 10 ton trucks | 5 |
| Cast/Crew vehicles | 75 |
| Catering Truck | 1 |
| Condors | 2 |
| Cranes | 2 |
| Cube Trucks | 3 |
| Generator | 1 |
| Honey Wagons | 1 |
| Picture vehicles | 3 |
| Portable restrooms | 1 |

**Personnel on Location**

| Type | Quantity |
|---|---|
| Cast | 5 |
| Crew | 85 |
| Extras | 5 |
| FilmL.A. Monitor(s) | 1 |
| Off-Duty/Retired LAPD Officer(s) | 2 |
| Spot Check | 1 |

NOT A PERMIT

FilmL.A., Inc.
6255 W Sunset Blvd, 12th Floor
Hollywood, CA 90028
t: (213)977-8600 - f: (213)977-8601
www.filmla.com

## Summary Information — Location



**Permit Number** F00157524-I
**Production Company** SUBSIDIARIES OF AT&T WARNER BR...
**Insured Company** SUBSIDIARIES OF AT&T WARNER BR...
**Production Title** THE LITTLE THINGS

**Location Manager** Andrew Ullman
Primary Phone Mobile - (213) 595-6515
Secondary Phone

| | |
|---|---|
| Scissor Lifts | 4 |
| Semi Trucks | 5 |
| Stakebed Trucks | 5 |
| Trailers | 3 |
| Vans | 4 |

**Filming Activities** Drive by; Drive ups & away; Equipment on sidewalk & street; Equipment on sidewalk, in curb lane & across street; Exterior Dialogue; Intermittent pedestrian control; Intermittent traffic control - 2 minutes standard; 20' x 20' Green Screen in Curb Lane Closure - with 4 Scissor Lifts;

**Special Effects:** F/X Permit # U29438

| Type | No. Times Per Day | No. Takes Per Take |
|---|---|---|
| Smoke effects | 1 | 1 |

Description of F/X Scene: ACTOR SMOKING CIGARETTES.

- (1) PACK OF HERBAL CIGARETTES

*SPOT CHECK FOR FX

**Jurisdiction** **Political:** Los Angeles City - Council District 14 **Police:** Los Angeles Police **Fire:** Los Angeles City Department

**Thomas Guide** **Page:** 565 **Grid:** A6

**Approvals**

| | |
|---|---|
| FILML.A. CLOSURES | Adrian Fayad |
| LOS ANGELES CITY DEPARTMENT OF PUBLIC WORKS | LaMeisha Candler |
| LOS ANGELES CITY POLICE DEPARTMENT | Vincent Aguirre |

**Coordinator Note** MONITOR REQUIRED:
11/12; 0600-1000 (SPOT CHECK)

**Coordinator Note** RIDER E RELEASES THE REMAINING LOCATIONS

**Coordinator Note** FILM SHOOT DATE: THURSDAY 11/07 LOCATION: 413 E 7TH ST- REMOVE 2 U SHAPED BIKE RACK ON WED 11/06 AND REINSTALL ON FRIDAY 11/08
FILM SHOOT DATE: MONDAY 11/11 (5AM) - WEDNESDAY 11/13 (11PM) LOCATION: 5066 EAGLE ROCK BLVD - REMOVE 5 METER POSTS ER95, ER96, ER97, ER98 & ER98A ON FRIDAY 11/08 REINSTALL ON THURSDAY 11/14 CONTACT: ANDREW ULLMAN 213-595-6515 F157524-C

**Coordinator Note** RIDER I ADDS CLOSURES AND ADJUSTS FILM ACTIVITIES

**Parking**

| | | | |
|---|---|---|---|
| **Base Camp** Location Type : Other Location | 5951 Hollywood Blvd, Los Angeles, CA, 90028 | **Crew Parking** Location Type : Other Location | 5951 Hollywood Blvd, Los Angeles, CA, 90028 |

**Lane / Full Closure** E/S CURB LANE AND BIKE LANE: EAGLEROCK BLVD., COLORADO BLVD. - MERTON AVE.
**Approximate Footage** 0 - 300

**Date(s)** 11/12/2019 to 11/12/2019 **Time(s)** 05:00 to 22:00

**Lane / Full Closure** E/S CURB LANE CLOSURE: CASPER AVE., COLORADO BLVD. - CHICKASAW AVE.
N/S CURB LANE CLOSURE: MERTON AVE., EAGLE ROCK BLVD. - CASPER AVE.

NOT A PERMIT

FilmL.A., Inc.
6255 W Sunset Blvd, 12th Floor
Hollywood, CA 90028
t: (213)977-8600 - f: (213)977-8601
www.filmla.com

## Summary Information — Location

**Location 1 of 1** 

**Permit Number** F00157524-I
**Production Company** SUBSIDIARIES OF AT&T WARNER BR...
**Insured Company** SUBSIDIARIES OF AT&T WARNER BR...
**Production Title** THE LITTLE THINGS

**Location Manager** Andrew Ullman
Primary Phone Mobile - (213) 595-6515
Secondary Phone

**Approximate Footage** 0 - 300

**Date(s)** 11/12/2019 to 11/12/2019 **Time(s)** 10:30 to 22:00

NOT A PERMIT

Permit #E00157524-I

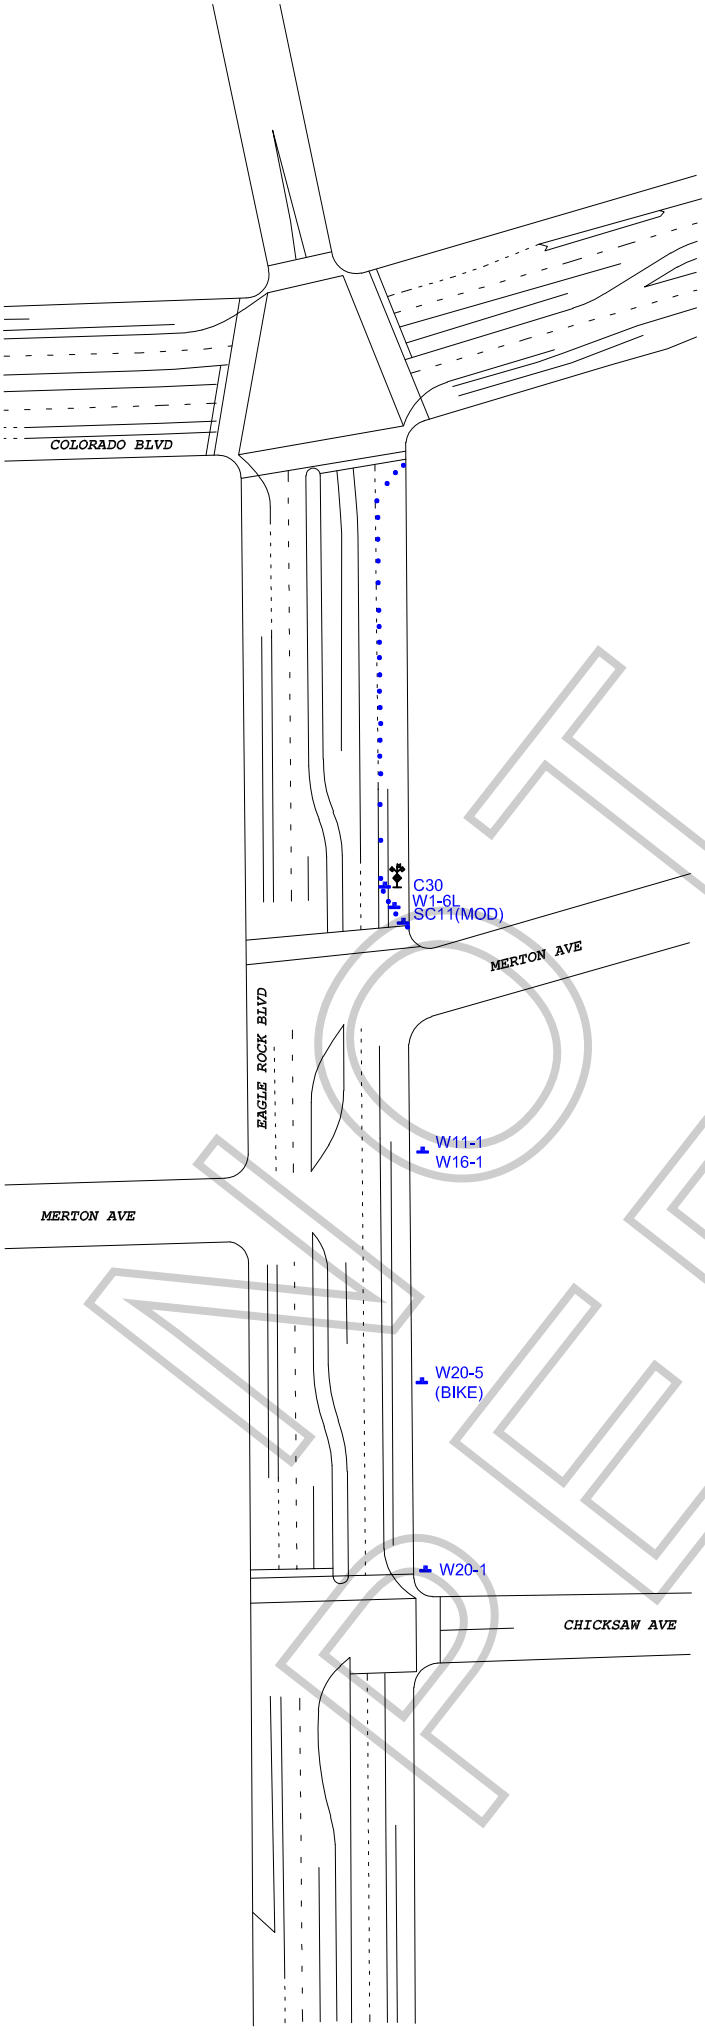


Ⓢ TRAFFIC SIGNAL

● TRAFFIC CONE

TYPE I W/ SIGN

FLASHING ARROW SIGN (FAS)

**ALL TRAFFIC CONTROL WILL BE INSTALLED TO MEET OR EXCEED THE LATEST CA-MUTCD MINIMUM REQUIREMENTS**

## WORK ZONE TRAFFIC CONTROL PLAN
## GENERAL NOTES

**1. DATE/TIME: 11-12-19 FROM 05:00 HOURS TO 22:00 HOURS.**

2. ALL SIGNING, STRIPING, AND TRAFFIC CONTROL DEVICES SHALL CONFORM TO THE (CURRENT) STATE OF CALIFORNIA DEPARTMENT OF TRANSPORTATION (CALTRANS) STANDARD PLANS AND STANDARD SPECIFICATIONS, CALIFORNIA MUTCD, AND ANY ADDENDUMS THERETO, AND AS SHOWN ON THESE PLANS, SYMBOLS AND ABBREVIATIONS USED ARE SHOWN ON CALTRANS STANDARD PLANS.
3. THERE WILL BE NO INTERFERENCE WITH TRAFFIC SIGNALS OR CROSSWALKS.
4. CONES WILL BE 28" MINIMUM HEIGHT AND HAVE REFLECTORIZED SLEEVES FOR NIGHT WORK.
5. POLICE WILL DIRECT TRAFFIC IF NECESSARY.

| | |
|---|---|
| TCP FOR: | THE LITTLE THINGS |
| LOCATION: | E/S CURB LANE OF EAGLEROCK BLVD FROM COLORADO BLVD TO MERTON AVE LOS ANGELES, CALIFORNIA |
| CONTACT: | ANDREW ULLMAN<br>PH# 213-595-6515<br>DAVE STANLEY<br>OFFICE# 323.579.1171 |
| | JCL TRAFFIC SERVICES<br>(213) 622-9775<br>C31-CA Lic # 805357 |
| DATE / REVISIONS | DRAFTER: MARIO MENJIVAR<br>SCALE: N.T.S.<br>FILM LA: CP |

NOT A PERMIT

F-315-U

**LOS ANGELES FIRE DEPARTMENT**

Permit #F00157524-I

Permit No: 29438

Date Issue 1/12/2019

SPECIAL PERMIT TO USE SPECIAL EFFECTS

State Lic N 1503.08

Name: JACKSON, DAVID A. Address: 4516 W 64TH ST Phone: (310) 980-3521

Company: City: INGLEWOOD Mobile:

Email: jackson.d11@gmail.com State: CA Zip: 90302 Fax:

2nd Operator: 1092.06 ERIC RYLANDER

Production Title: THE LITTLE THINGS Production Company: WARNER BROTHERS

Location: 5056 N EAGLE ROCK BLVD LA 90041

**PERMISSION IS HEREBY GRANTED TO SIMULATE:**

ACTOR SMOKING CIGARETTES

**USING THE FOLLOWING SPECIAL EFFECTS MATERIAL:**

1 PACK OF HERBAL CIGARETTES

**UNDER THE FOLLOWING CONDITIONS:**

UNDER THE DIRECT SUPERVISION OF JACKSON, DAVID A., 1503.08 AND SPOT CHECK FOR THIS EFFECT. GENEAL PRECAUTIONS. F00158694-A

**ADDITIONAL TERMS AND CONDITIONS**

992.6 HSC RESPONSIBILITY. The Company representative shall provide to the authority having jurisdiction the name and license number of the special effects operator who shall have the authority, responsibility and be in charge of handling all Special Effects Material. The company representative shall also allocate sufficient time to the Special Effects Pyrotechnic Operator to prepare for the transportation, parking, storing, securing daily, discharging, disposing of, or otherwise handling of fireworks, pyrotechnic devices, or materials in a sane manner. Upon completion of firing, no unauthorized person shall be permitted access to the firing area until the licensed pyrotechnic operator has determined the area to be safe and secure.

NOTICE: The permittee and production company shall be advised that this permit in no way removes or modifies their responsibility to comply with any other applicable laws or ordinances, including those relating to excessive noise.

57.105.8 THE CHIEF SHALL HAVE THE POWER TO REVOKE OR SUSPEND ANY SPECIAL PERMIT UPON VIOLATION OF THE TERMS AND CONDITIONS IN ACCORDANCE WITH PROVISIONS OF SECTION 57.105.5 OF THE LOS ANGELES MUNICIPAL CODE.

SUBJECT TO FIELD INSPECTION NO DEVIATION WITHOUT WRITTEN PERMISSION

TEMPORARY FROM

**11/12/2019** TO **11/13/2019**

Fire Chief
By: HUDSON
Phone: 213 978-3670

lafd:rev 2/2017

NOT A PERMIT

Permit #F00157524-I

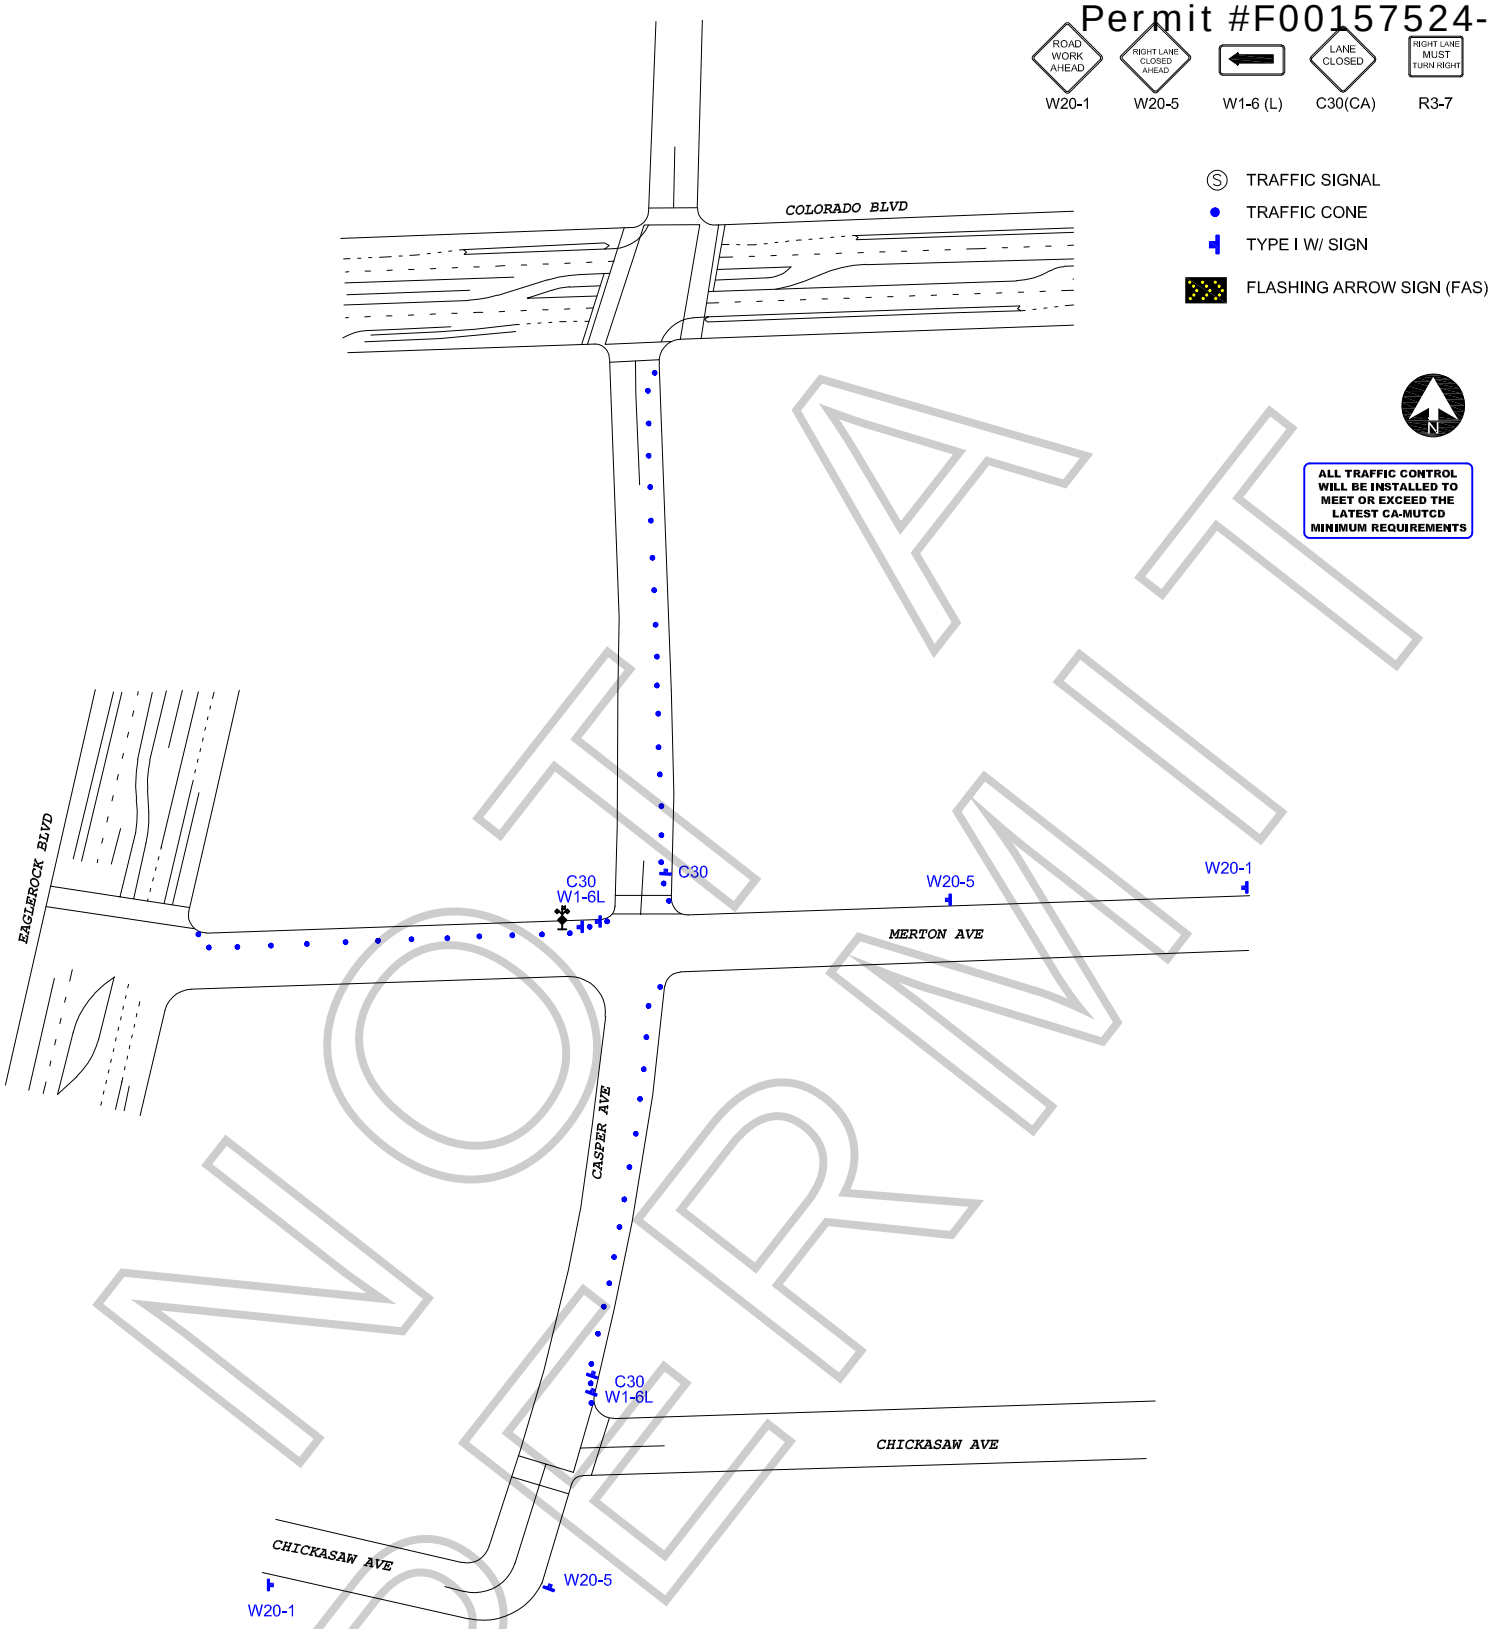


NOT A PERMIT

## WORK ZONE TRAFFIC CONTROL PLAN
## GENERAL NOTES

**1. DATE/TIME: 11-12-19 FROM 10:30 HOURS TO 22:00 HOURS.**

2. ALL SIGNING, STRIPING, AND TRAFFIC CONTROL DEVICES SHALL CONFORM TO THE (CURRENT) STATE OF CALIFORNIA DEPARTMENT OF TRANSPORTATION (CALTRANS) STANDARD PLANS AND STANDARD SPECIFICATIONS, CALIFORNIA MUTCD, AND ANY ADDENDUMS THERETO, AND AS SHOWN ON THESE PLANS, SYMBOLS AND ABBREVIATIONS USED ARE SHOWN ON CALTRANS STANDARD PLANS.
3. THERE WILL BE NO INTERFERENCE WITH TRAFFIC SIGNALS OR CROSSWALKS.
4. CONES WILL BE 28" MINIMUM HEIGHT AND HAVE REFLECTORIZED SLEEVES FOR NIGHT WORK.
5. POLICE WILL DIRECT TRAFFIC IF NECESSARY.

TCP FOR:
THE LITTLE THINGS

LOCATION:
E/S CURB LANE - CASPER AVE FROM COLORADO BLVD TO CHICHASAW AVE
N/S CURB LANE - MERTON AVE FROM EAGLE ROCK BLVD TO CASPER AVE
LOS ANGELES, CALIFORNIA

CONTACT:
DAVE STANLEY
OFFICE# 323.579.1171

JCL TRAFFIC SERVICES
(213) 622-9775
C31-CA Lic # 805357

| DATE | REVISIONS | DRAFTER: MARIO MENJIVAR |
|---|---|---|
| | | SCALE: N.T.S. |
| | | FILM LA: CP |